General Arrangement - Scale 1:100

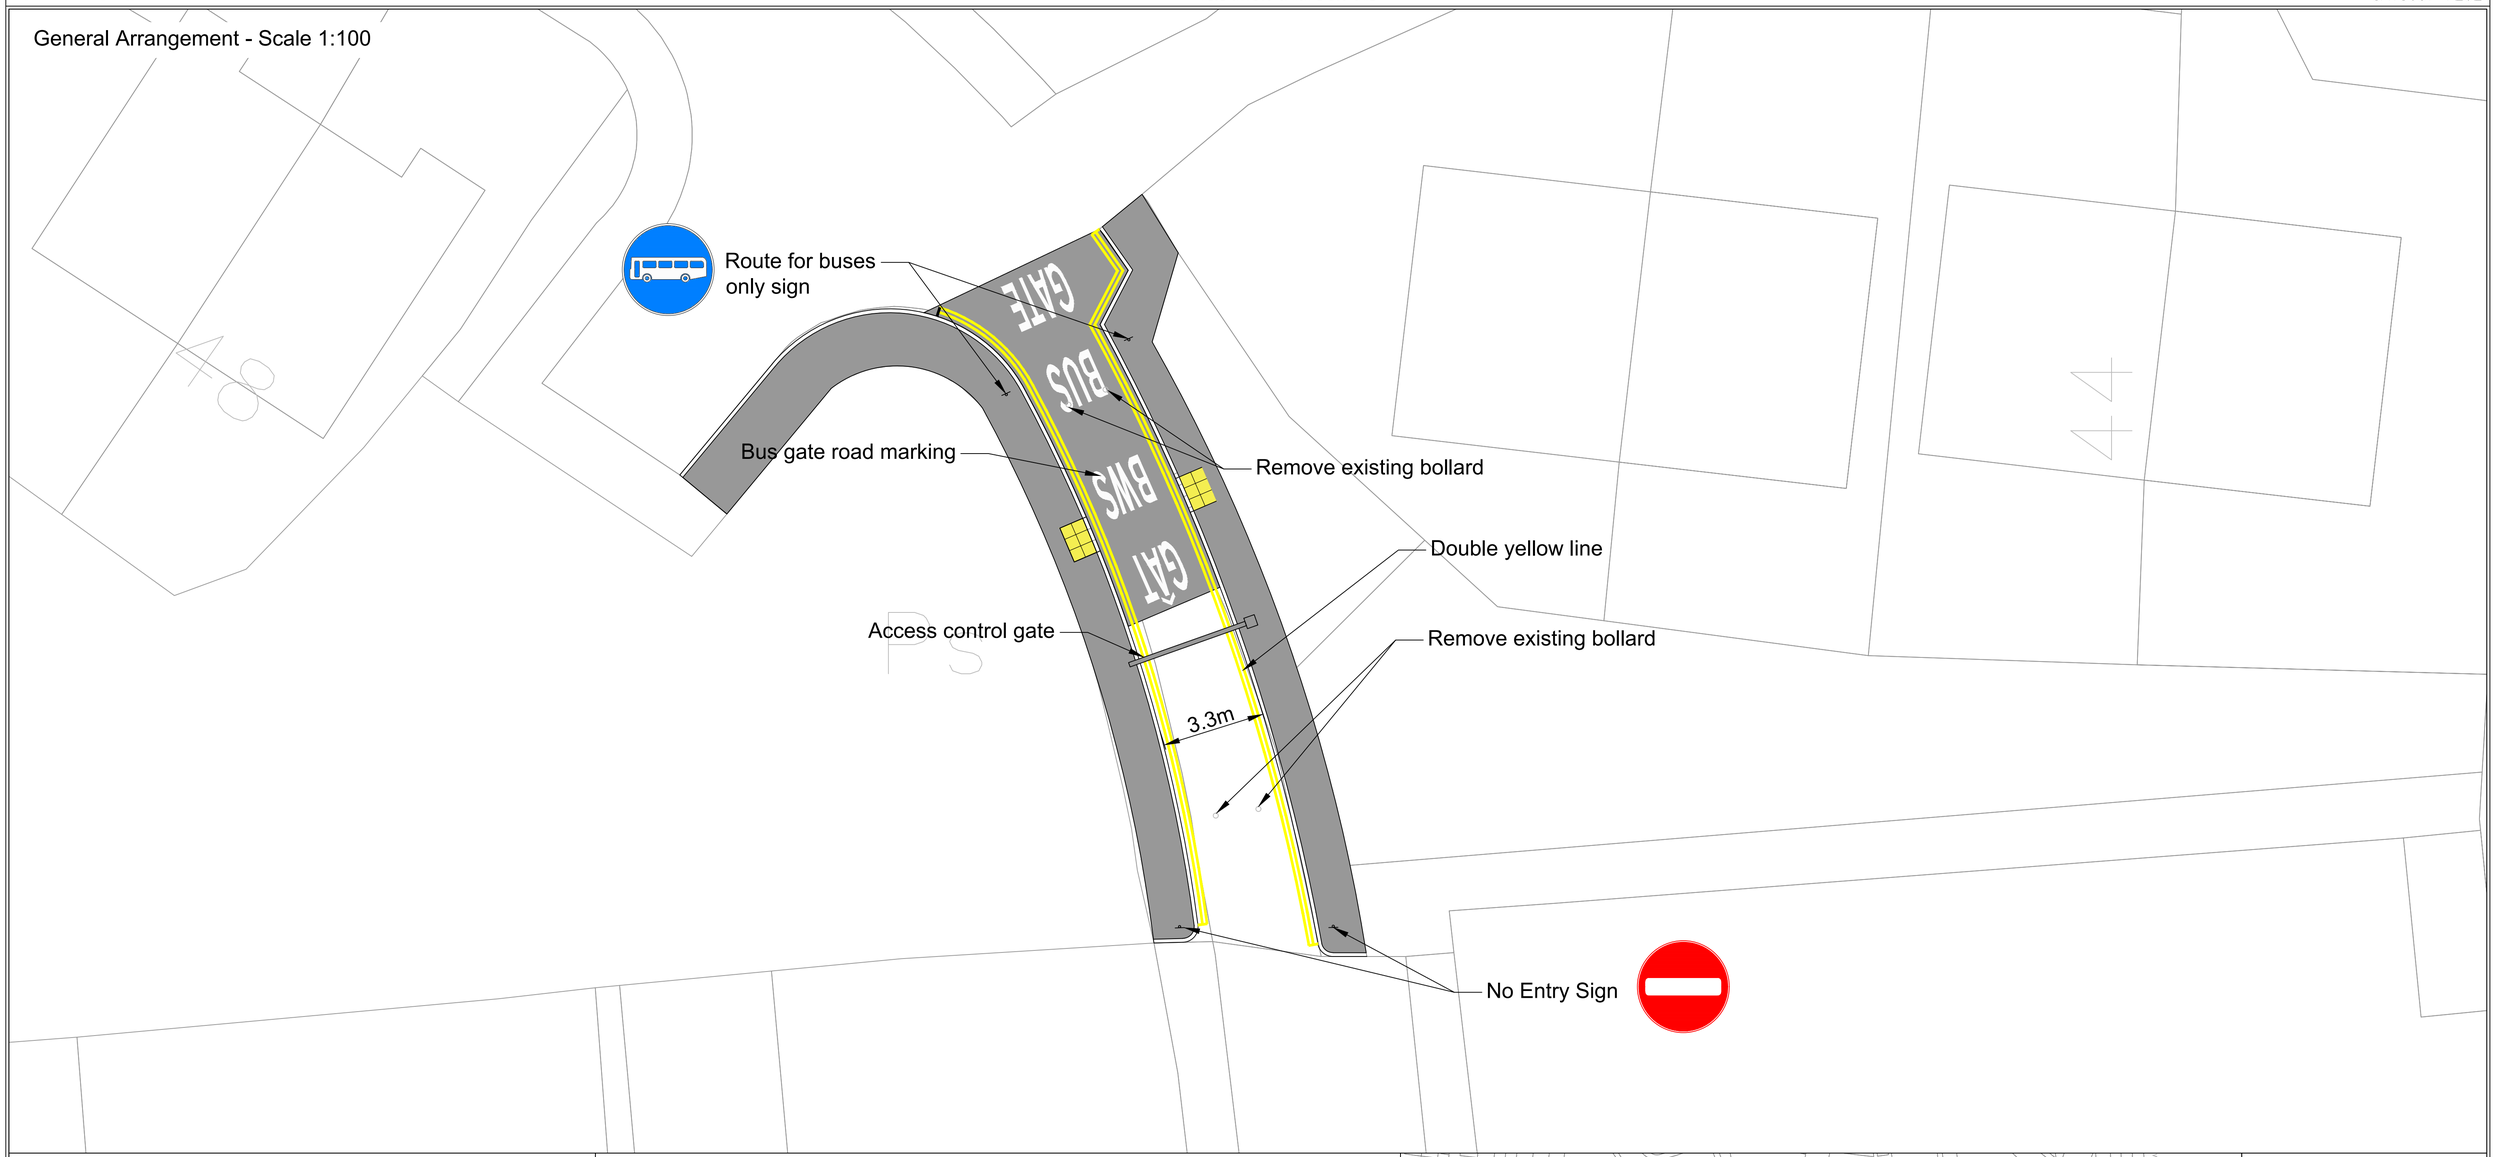

Legend:

Proposed tarmac construction

Proposed buff coloured tactile paving

Note:

The information are for illustrative purpose only and subject to vary based on existing ground profile & conditions, ecology, drainage, utilities, land ownership etc.

All traffic signs are not to scale

Description :

- Remove existing bollard and turn into a bus gate
- Widen existing road
- Install barrier gate to control access

Advantage:

- Buses and emergancy vehicles can pass through
- Unmanned facility

Disadvantage:

- Unauthorised vehicles have to turn around at this location
- No vehicles can pass through if unexpected break down

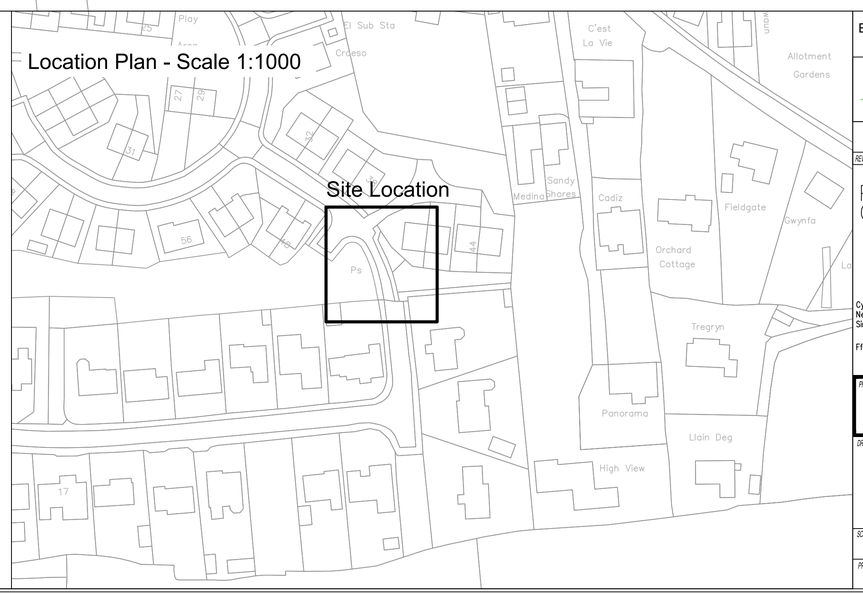

EXTRACT FROM ORDNANCE SURVEY SM9636

© Hawlfraint y Goron a hawliau cronfa ddata 2018 Arolwg Ordnans 100022344.
Rhoddir trwydded ddiberiannau, anghyfryngol a heb freindal i chi i wedd y data trwydded at ddibenion ardaoachol am y cyfnod y mae ar gael gan Cyngor Sir Penfro Nr chwech gopïo, is-drwyddedu, ailddosbarthu neu ailwerthu'r data hwn i drydydd partion mewn unrhyw ffurf.

© Crown copyright and database rights 2018 Ordnance Survey 100022344.
You are permitted to use this data solely to enable you to respond to, or interact with, the organisation that provided you with the data. You are not permitted to copy, sub-license, distribute or sell any of this data to third parties in any form.

REV.	DESCRIPTION	BY	DATE

PEMBROKESHIRE COUNTY COUNCIL
CYNGOR SIR PENFRO

Cyngor Sir Penfro,
Neuadd y Sir, HWLFFORDD,
Sir Benfro. SA61 1TP

Pembrokeshire County Council,
County Hall, HAVERFORDWEST,
Pembrokeshire. SA61 1TP

Ffôn: 01437 764551 Tel: 01437 764551

www.pembrokeshire.gov.uk

PROJECT TITLE
BUS PRIORITY PENWALLIS

DRAWING TITLE
HEOL CARADOG OPTION 2 BUS GATE

SCALE	DRAWN BY	BW	09/24
AS SHOWN @ A1	CHECKED		

PROJECT PHASE	DRAWING No.
FEASIBILITY	CA18037 F202